AutoDWG DWGSee 2017 Trial Version. http://www.autodwg.com

Please goto http://www.autodwg.com to register the program,the note will be removed.

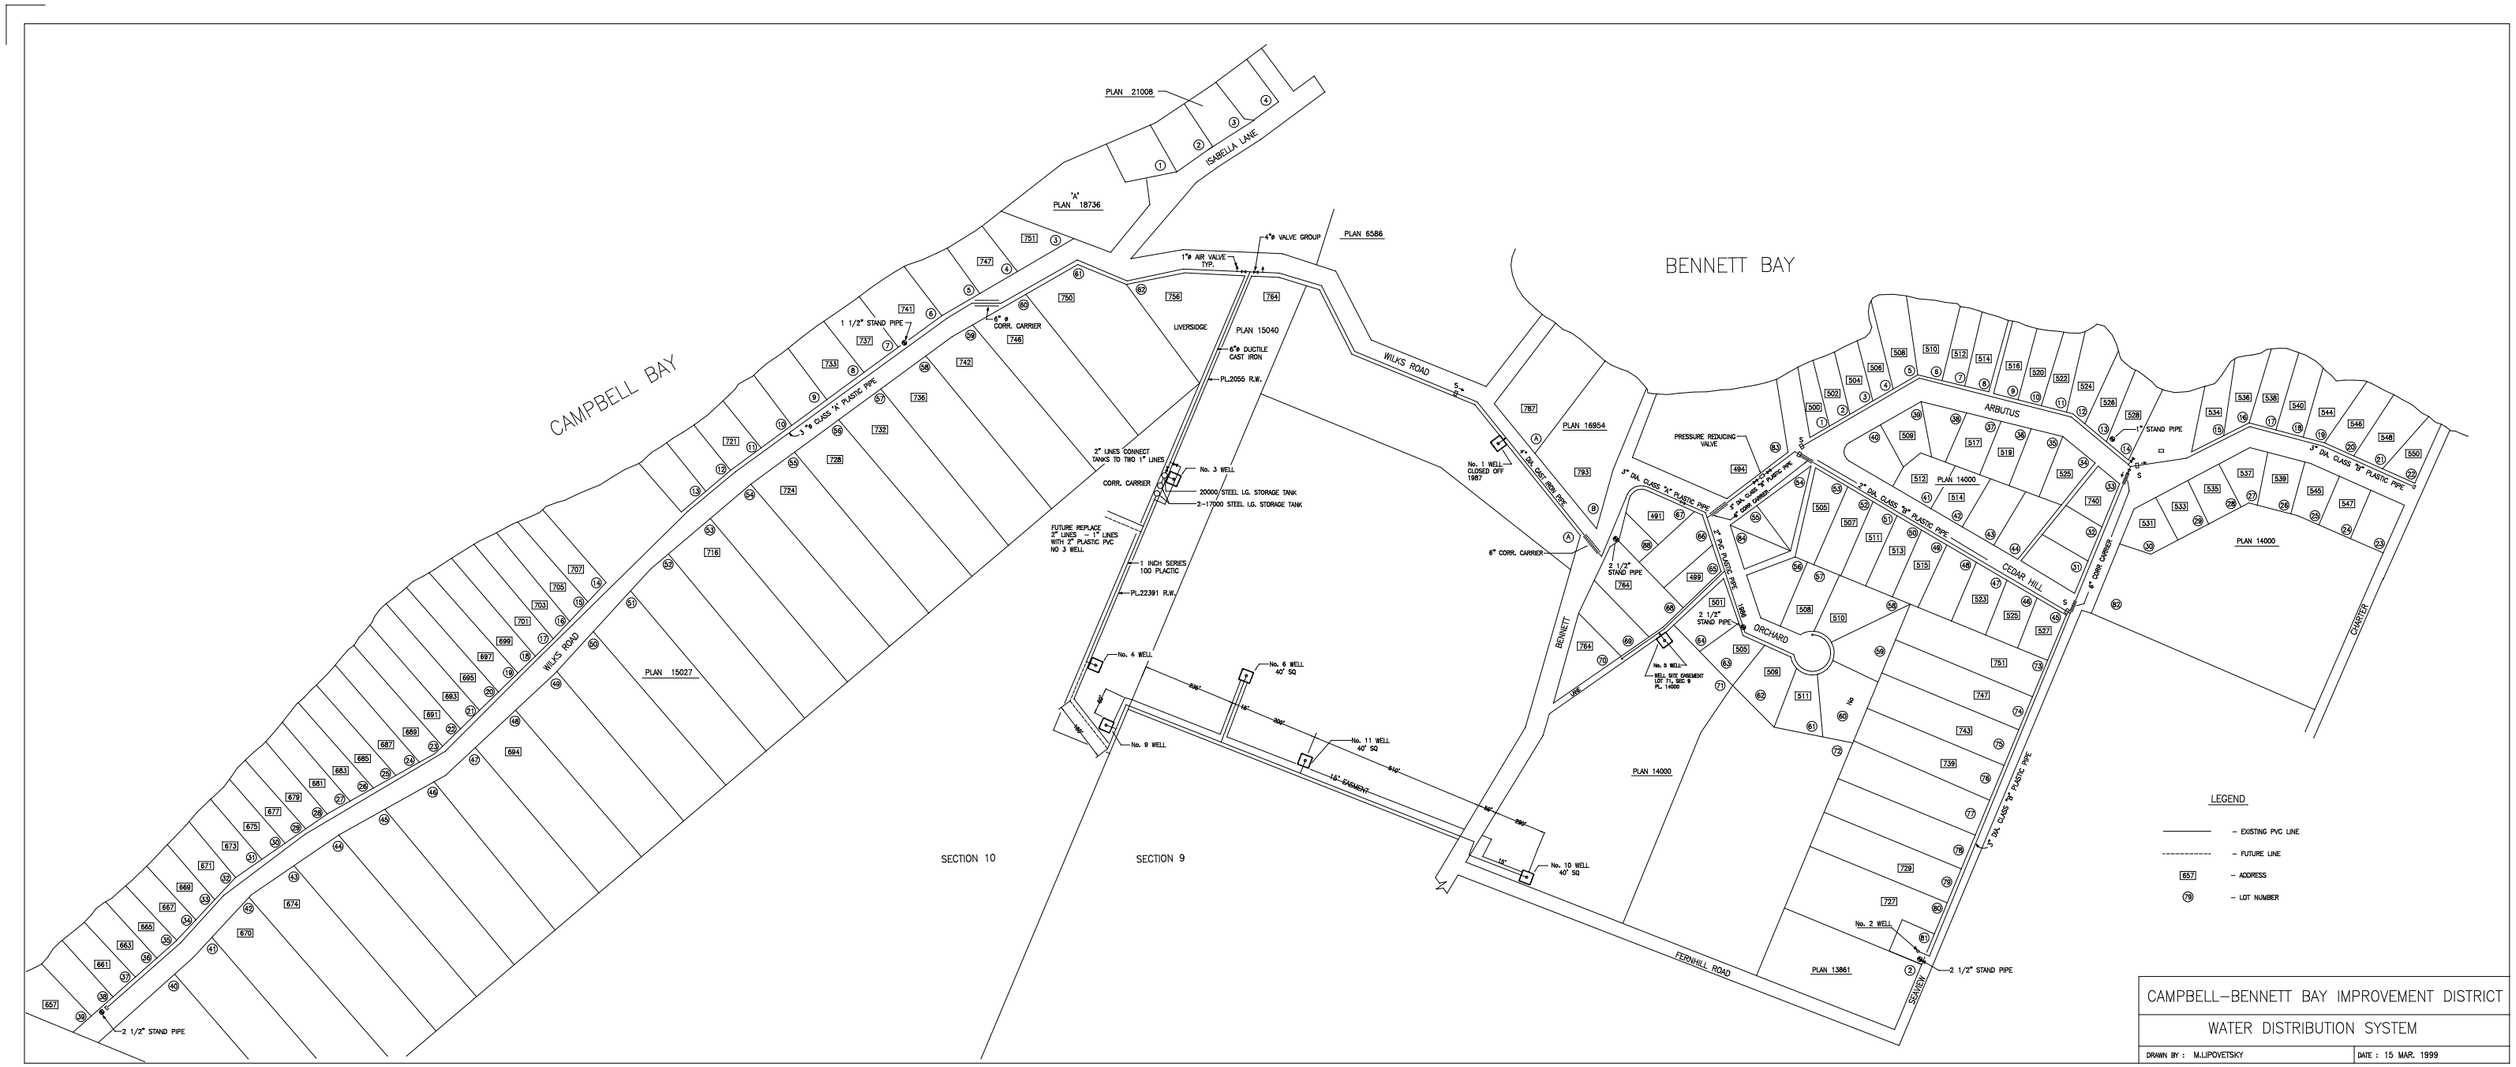

CAMPBELL–BENNETT BAY IMPROVEMENT DISTRICT

WATER DISTRIBUTION SYSTEM

DRAWN BY : M.LIPOVETSKY | DATE : 15 MAR. 1999

CADFILE NAME : CBBAY.DWG